City of Westminster

Licensing Sub-Committee Report

Item No:	
Date:	3 October 2019
Licensing Ref No:	19/09073/LIPN - New Premises Licence
Title of Report:	Club Storm 28A Leicester Square London WC2H 7LE
Report of:	Director of Public Protection and Licensing
Wards involved:	St James's
Policy context:	City of Westminster Statement of Licensing Policy
Financial summary:	None
Report Author:	Michelle Steward Senior Licensing Officer
Contact details	Telephone: 0207 641 1872 Email: msteward1@westminster.gov.uk

1. Application

1-A Applicant and premises			
Application Type:	New Premises Licence, Licensing Act 2003		
Application received date:	24 July 2019		
Applicant:	London Property Company Limited		
Premises:	Club Storm		
Premises address:	28A Leicester Square London WC2H 7LE	**Ward:**	St James's
		Cumulative Impact Area:	West End
Premises description:	This is an application for a "shadow" licence on the same terms as premises licence 19/03134/LIPVM.		
Premises licence history:	The premises has had the benefit of a premises licence since 2017. The current premises licence, 19/03134/LIPVM is attached at Appendix 1 of this report and a full licence history can be seen at Appendix 3.		
Applicant submissions:	There are no submissions from the applicant.		

1-B Proposed licensable activities and hours							
Late Night Refreshment:				**Indoors, outdoors or both**			Indoors
Day:	**Mon**	**Tues**	**Wed**	**Thur**	**Fri**	**Sat**	**Sun**
Start:	23:00	23:00	23:00	23:00	23:00	23:00	23:00
End:	03:00	03:00	03:00	03:00	03:00	03:00	00:30
Seasonal variations/ Non-standard timings:	Sundays before bank holidays the permitted hours shall be extended until 02:00 hours the following morning. On the morning on which summertime begins the permitted hour shall be extended by 1 hour. From the end of permitted hours on New Year's Eve to 05:00 on New Years Day.						

Live and Recorded Music, Performance of dance and anything of a similar description to theat falling within (e), (f) and (g)				**Indoors, outdoors or both**			Indoors
Day:	**Mon**	**Tues**	**Wed**	**Thur**	**Fri**	**Sat**	**Sun**
Start:	09:00	09:00	09:00	09:00	09:00	09:00	09:00
End:	03:00	03:00	03:00	03:00	03:00	03:00	00:30
Seasonal variations/ Non-standard timings:	Sundays before bank holidays the permitted hours shall be extended until 02:00 hours the following morning. On the morning on which summertime begins the permitted hour shall be extended by 1 hour. From the end of permitted hours on New Year's Eve to the start of permitted hours on New Years Day.						

Sale by retail of alcohol				On or off sales or both:			On
Day:	**Mon**	**Tues**	**Wed**	**Thur**	**Fri**	**Sat**	**Sun**
Start:	10:00	10:00	10:00	10:00	10:00	10:00	10:00
End:	03:00	03:00	03:00	03:00	03:00	03:00	00:30
Seasonal variations/ Non-standard timings:	Sundays before bank holidays the permitted hours shall be extended until 02:00 hours the following morning. On the morning on which summertime begins the permitted hour shall be extended by 1 hour. From the end of permitted hours on New Year's Eve to the start of permitted hours on New Years Day.						

Hours premises are open to the public							
Day:	**Mon**	**Tues**	**Wed**	**Thur**	**Fri**	**Sat**	**Sun**
Start:	09:00	09:00	09:00	09:00	09:00	09:00	09:00
End:	03:30	03:30	03:30	03:30	03:30	03:30	01:00
Seasonal variations/ Non-standard timings:	Sundays before bank holidays the permitted hours shall be extended until 02:00 hours the following morning. On the morning on which summertime begins the permitted hour shall be extended by 1 hour. From the end of permitted hours on New Year's Eve to the start of permitted hours on New Years Day.						

2. Representations

2-A Responsible Authorities	
Responsible Authority:	Metropolitan Police Service
Representative:	PC Reaz Guerra
Received:	31 July 2019

With reference to the above application I am writing to inform you that the Police, as a Responsible Authority, object to your application for a New Premises Licence as it is our belief that if granted the application would undermine the Crime Prevention Objective.
The venue is situated in the West End Cumulative Impact Area, a locality where there is traditionally high crime and disorder. We have concerns that this application will cause further policing problems in an already demanding area.
There is insufficient detail in the operating schedule to address the Crime Prevention Objective.

It is for these reasons that we are objecting to the application.

Responsible Authority:	Environmental Health Service
Representative:	Ian Watson
Received:	20 August 2019

I refer to the application for a New Premises Licence for the above premises.

The premises are located within the West End Cumulative Impact Area as stated in the City of Westminster's Statement of Licensing Policy.

The applicant has submitted floor plans of the premises.

This representation is based on the plans and operating schedule submitted.

The applicant is seeking the following

1. To provide for the Supply of Alcohol 'On' the premises Monday to Saturday between 10.00 and 03.00 hours and Sunday between 10.00 to 00.30 hours. New Year's Eve to New Year's Day. One extra hour on the morning of British Summer Time. On Sundays before a Bank Holiday Monday till 02.00 hours.
2. To provide Late Night Refreshment 'Indoors' Monday to Saturday between 23.00 and 03.00 hours and Sunday between 23.00 to 00.30 hours. New Year's Eve to 05.00 hours. One extra hour on the morning of British Summer Time. On Sundays before a Bank Holiday Monday till 02.00 hours.
3. To provide regulated entertainment 'indoors' comprising
    - Live Music
    - Recorded Music
    - Performance of Dance
    - Anything of a similar description to Live Music, Recorded Music and Performance of Dance

    Monday to Saturday between 09.00 and 03.00 hours and Sunday between 09.00 to 00.30 hours. New Year's Eve to New Year's Day. One extra hour on the morning of British Summer Time. On Sundays before a Bank Holiday Monday till 02.00 hours.

I wish to make the following representation

1. The hours requested for the Supply of Alcohol will have the likely effect of causing an increase in Public Nuisance within the West End CIA.
2. The hours requested to permit the provision of late night refreshment will have the likely effect of causing an increase in Public Nuisance and impact on Public Safety within the West End CIA.
3. The hours requested to permit the provision of regulated entertainment will have the likely effect of causing an increase in Public Nuisance within the West End CIA.

The applicant has stated that this application be treated as a shadow application and this is being considered.

2-A Responsible Authorities

Responsible Authority:	Licensing Authority
Representative:	Angela Seaward
Received:	21St August 2019

I write in relation to the application submitted for a new premises licence for 28A Leicester Square, London, WC2H 7LE.

As a responsible authority under section 13 (4) of the Licensing Act 2003 as amended under the Police and Social Responsibility Act 2011, the Licensing Authority has considered your application in full. The Licensing Authority has concerns in relation to this application and how the premises would promote the four Licensing Objectives:

- Public Nuisance
- Prevention of Crime & Disorder
- Public Safety
- Protection of Children from harm

The application seeks the following Licensable Activities:

Performance of Dance	Monday to Saturday:	09:00 – 03:00
	Sunday:	09:00 – 00:30
Performance of Live Music:	Monday to Saturday:	09:00 – 03:00
	Sunday:	09:00 – 00:30
Playing of Recorded Music:	Monday to Saturday:	09:00 – 03:00
	Sunday:	09:00 – 00:30
Anything of a similar description to Live Music, Recorded Music or Performance of Dane:	Monday to Saturday:	09:00 – 03:00
	Sunday:	09:00 – 00:30
Late Night Refreshment:	Monday to Saturday:	23:00 – 03:00
	Sunday:	23:00 – 00:30
Sale by retail of alcohol:	Monday to Saturday:	10:00 – 03:00
	Sunday:	10:00 – 00:30

Opening Hours	Monday to Saturday:	09:00 – 03:30
	Sunday:	09:00 – 01:00

The premises is located within the West End Cumulative Impact Area and as such various policy points must be considered, namely CIP1, HRS1 and PB2.

The application has been made to be a ‘shadow licence’ to 19/03134/LIPVM. Paragraph 3.2.11 advises that applications that have been made for premises licences at premises where a licence is already in force. The “shadow licence” is made on the same terms to the licence already existing.

However paragraph 3.2.13 states that the council remains concerned however that the holding of additional licences has the potential to undermine the sanctions available to it in response to a review application under the Act. This would be the case if action was taken in respect of one of the licences in effect at the premises, but the premises continued to operate under the authority of a second licence which had not been affected by the review proceedings.

3. Policy & Guidance

The following policies within the City Of Westminster Statement of Licensing Policy apply:	
Policy HRS1 applies	(i) Applications for hours within the core hours set out below in this policy will generally be granted, subject to not being contrary to other policies in the Statement of Licensing Policy. (ii) Applications for hours outside the core hours set out below in this policy will be considered on their merits, subject to other relevant policies. <u>For premises for the supply of alcohol for consumption on the premises:</u> Monday to Thursday: 10:00 to 23:30 Friday and Saturday: 10:00 to midnight Sundays immediately prior to Bank Holidays: Midday to midnight Other Sundays: Midday to 22:30 <u>For premises for the supply of alcohol for consumption off the premises:</u> Monday to Saturday: 08:00 to 23:00 Sundays: 10:00 to 22:30 <u>For premises for the provision of other licensable activities:</u> Monday to Thursday: 09:00 to 23.30 Friday and Saturday: 09:00 to midnight Sundays immediately prior to Bank Holidays: 09:00 to midnight Other Sundays: 09:00 to 22:30
Policy CIP1 applies	(i) It is the Licensing Authority's policy to refuse applications in the Cumulative Impact Areas for: pubs and bars, fast food premises, and premises offering facilities for music and dancing; other than applications to vary hours within the Core Hours under Policy HRS1. (ii) Applications for other licensable activities in the Cumulative Impact Areas will be subject to other policies, and must demonstrate that they will not add to cumulative impact in the Cumulative Impact Areas.
Policy MD2 applies	It is the Licensing Authority's policy to refuse applications in the Cumulative Impact Areas other than applications to vary hours within the Core Hours under Policy HRS1.i

4. Equality Implications

The Council in its capacity as Licensing Authority has a duty to have regard to its public sector equality duty under section 149 of the Equality Act 2010. In summary, section 149 provides that a Public Authority must, in the exercise of its functions, have due regard to the need to:

(a) eliminate discrimination harassment, victimisation and any other conduct that is prohibited by or under this Act;
(b) advance equality of opportunity between persons who share a relevant protected characteristic and persons who do not share it; and
(c) foster good relations between persons who share a relevant protected characteristics and persons who do not share it.

Section 149 (7) of the Equality Act 2010 defines the relevant protected characteristics as age, disability, gender reassignment, pregnancy and maternity, race, religion or belief, sex, and sexual orientation.

4. Appendices

Appendix 1	Premises plans
Appendix 2	Applicant supporting documents
Appendix 3	Premises history
Appendix 4	Proposed conditions
Appendix 5	Residential map and list of premises in the vicinity

Report author:	Michelle Steward Senior Licensing Officer
Contact:	Telephone: 0207 641 1872 Email: msteward1@westminster.gov.uk

If you have any queries about this report or wish to inspect one of the background papers please contact the report author.		
Background Documents – Local Government (Access to Information) Act 1972		
1	Licensing Act 2003	N/A
2	City of Westminster Statement of Licensing Policy	7th January 2016
3	Amended Guidance issued under section 182 of the Licensing Act 2003	April 2018
4	Metropolitan Police Service	31st July 2019
5	Environmental Health Service	20th August 2019
6	Licensing Authority	21st August 2019

Premises Plans **Appendix 1**

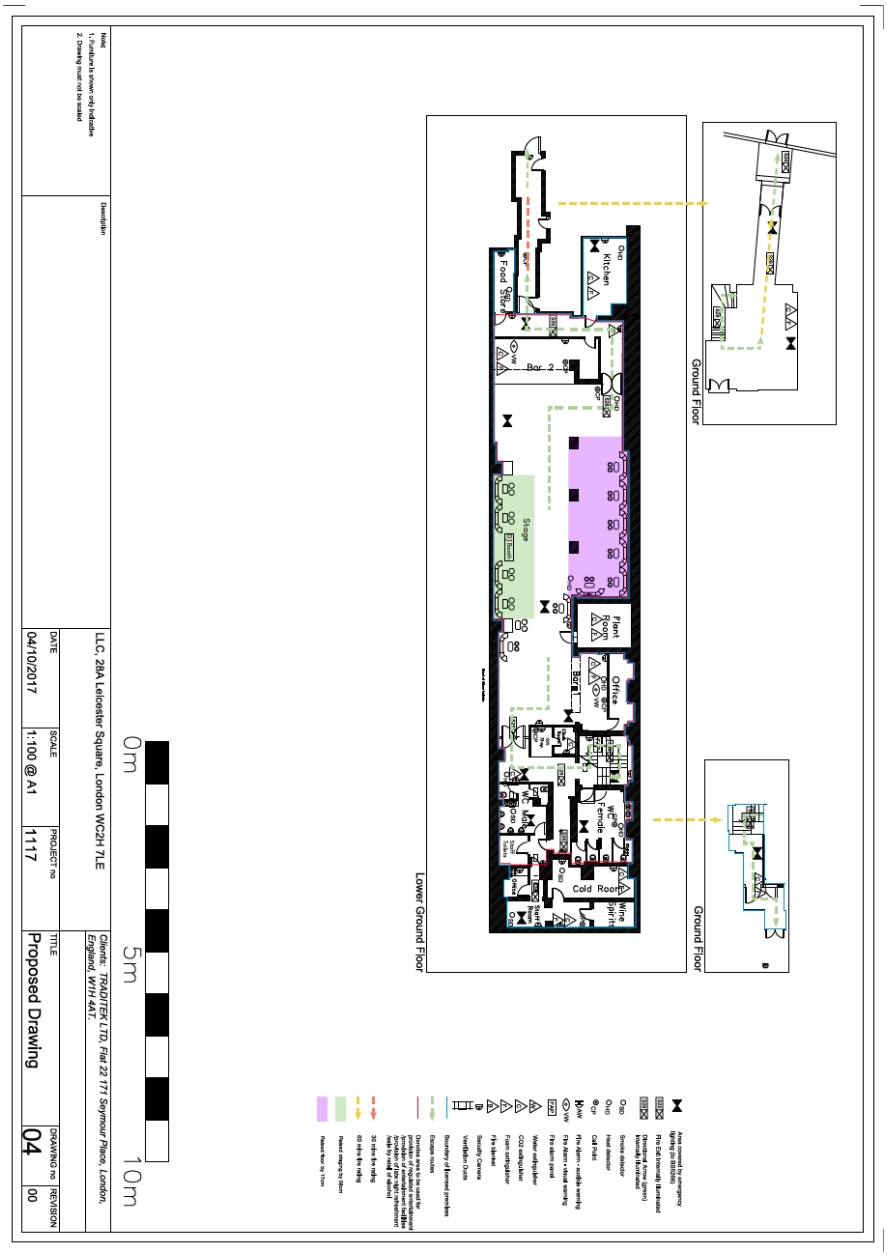

Applicant Supporting Documents **Appendix 2**

None

Schedule 12
Part A

WARD: St James's
UPRN: 100023431689

City of Westminster

64 Victoria Street, London, SW1E 6QP

Premises licence

Regulation 33, 34

Premises licence number:	19/03134/LIPVM
Original Reference:	17/04597/LIPN

Part 1 – Premises details

Postal address of premises:

28A Leicester Square
London
WC2H 7LE

Telephone Number: Not Supplied

Where the licence is time limited, the dates:

Not applicable

Licensable activities authorised by the licence:

Performance of Dance
Performance of Live Music
Playing of Recorded Music
Anything of a similar description to Live Music, Recorded Music or Performance of Dance
Late Night Refreshment
Sale by Retail of Alcohol

The times the licence authorises the carrying out of licensable activities:

Performance of Dance

Monday to Saturday:	09:00 to 03:00
Sunday:	09:00 to 00:30

Non-standard Timings: On the morning on which summertime begins the permitted hour shall be extended by 1 hour.
On Sundays immediately before Bank Holiday Mondays the permitted hours shall extend until 02:00 hours the following days
The permitted hours on New Year's Eve will extend to the start of the permitted hours on New Year's Day.

Performance of Live Music

Monday to Saturday:	09:00 to 03:00
Sunday:	09:00 to 00:30

Non-standard Timings: On the morning on which summertime begins the permitted hour shall be extended by 1 hour.

On Sundays immediately before Bank Holiday Mondays the permitted hours shall extend until 02:00 hours the following days
The permitted hours on New Year's Eve will extend to the start of the permitted hours on New Year's Day.

Playing of Recorded Music

Monday to Saturday:	09:00 to 03:00
Sunday	09:00 to 00:30

Non-standard Timings: On the morning on which summertime begins the permitted hour shall be extended by 1 hour.
On Sundays immediately before Bank Holiday Mondays the permitted hours shall extend until 02:00 hours the following days
The permitted hours on New Year's Eve will extend to the start of the permitted hours on New Year's Day.

Anything of a similar description to Live Music, Recorded Music or Performance of Dance

Monday to Saturday:	09:00 to 03:00
Sunday:	09:00 to 00:30

Non-standard Timings: On the morning on which summertime begins the permitted hour shall be extended by 1 hour.
On Sundays immediately before Bank Holiday Mondays the permitted hours shall extend until 02:00 hours the following days
The permitted hours on New Year's Eve will extend to the start of the permitted hours on New Year's Day.

Late Night Refreshment

Monday to Saturday:	23:00 to 03:00
Sunday:	23:00 to 00:30

Non-standard Timings: On the morning on which summertime begins the permitted hour shall be extended by 1 hour.
On Sundays immediately before Bank Holiday Mondays the permitted hours shall extend until 02:00 hours the following days
The permitted hours on New Year's Eve will extend to the start of the permitted hours on New Year's Day.

Sale by Retail of Alcohol

Monday to Saturday:	10:00 to 03:00
Sunday:	10:00 to 00:30

Non-standard Timings: On the morning on which summertime begins the permitted hour shall be extended by 1 hour.
On Sundays immediately before Bank Holiday Mondays the permitted hours shall extend until 02:00 hours the following days
The permitted hours on New Year's Eve will extend to the start of the permitted hours on New Year's Day.

The opening hours of the premises:

Monday to Saturday:	09:00 to 03:30
Sunday:	09:00 to 01:00

Non-standard Timings: On the morning on which summertime begins the permitted hour shall be extended by 1 hour.
On Sundays immediately before Bank Holiday Mondays the permitted hours shall extend until 02:00 hours the following days
The permitted hours on New Year's Eve will extend to the start of the permitted hours on New Year's Day.

Where the licence authorises supplies of alcohol, whether these are on and/or off supplies:

Alcohol is supplied for consumption on the Premises.

Part 2

Name, (registered) address, telephone number and email (where relevant) of holder of premises licence:

London Property Company Limited
1st Floor
18-20 North Quay
Douglas
Isle of Man
IM1 4LE

Registered number of holder, for example company number, charity number (where applicable)

000781V

Name, address and telephone number of designated premises supervisor where the premises licence authorises the supply of alcohol:

Name: Prakash Khatri

Please note: It is the policy of the Licensing Authority not to display the address details of a designated premises supervisor.

Personal licence number and issuing authority of personal licence held by designated premises supervisor where the premises licence authorises for the supply of alcohol:

Licence Number: 15/02564/LAPER
Licensing Authority: London Borough of Newham

Date: **26 July 2019**

This licence has been authorised by Mr Kevin Jackaman on behalf of the Director - Public Protection and Licensing.

Annex 1 – Mandatory conditions

1. No supply of alcohol may be made at a time when there is no designated premises supervisor in respect of this licence.

2. No supply of alcohol may be made at a time when the designated premises supervisor does not hold a personal licence or the personal licence is suspended.

3. Every supply of alcohol under this licence must be made or authorised by a person who holds a personal licence.

4. (1) The responsible person must ensure that staff on relevant premises do not carry out, arrange or participate in any irresponsible promotions in relation to the premises.

   (2) In this paragraph, an irresponsible promotion means any one or more of the following activities, or substantially similar activities, carried on for the purpose of encouraging the sale or supply of alcohol for consumption on the premises—

   (a) games or other activities which require or encourage, or are designed to require or encourage, individuals to;

      (i) drink a quantity of alcohol within a time limit (other than to drink alcohol sold or supplied on the premises before the cessation of the period in which the responsible person is authorised to sell or supply alcohol), or
      (ii) drink as much alcohol as possible (whether within a time limit or otherwise);

   (b) provision of unlimited or unspecified quantities of alcohol free or for a fixed or discounted fee to the public or to a group defined by a particular characteristic in a manner which carries a significant risk of undermining a licensing objective;

   (c) provision of free or discounted alcohol or any other thing as a prize to encourage or reward the purchase and consumption of alcohol over a period of 24 hours or less in a manner which carries a significant risk of undermining a licensing objective;

   (d) selling or supplying alcohol in association with promotional posters or flyers on, or in the vicinity of, the premises which can reasonably be considered to condone, encourage or glamorise anti-social behaviour or to refer to the effects of drunkenness in any favourable manner;

   (e) dispensing alcohol directly by one person into the mouth of another (other than where that other person is unable to drink without assistance by reason of a disability).

5. The responsible person must ensure that free potable water is provided on request to customers where it is reasonably available.

6. (1) The premises licence holder or club premises certificate holder must ensure that an age verification policy is adopted in respect of the premises in relation to the sale or supply of alcohol.

   (2) The designated premises supervisor in relation to the premises licence must ensure that the supply of alcohol at the premises is carried on in accordance with the age verification policy.

   (3) The policy must require individuals who appear to the responsible person to be under 18 years of age (or such older age as may be specified in the policy) to produce on request, before being served alcohol, identification bearing their photograph, date of birth and either—

      (a) a holographic mark, or
      (b) an ultraviolet feature.

7. The responsible person must ensure that—

(a) where any of the following alcoholic drinks is sold or supplied for consumption on the premises (other than alcoholic drinks sold or supplied having been made up in advance ready for sale or supply in a securely closed container) it is available to customers in the following measures—

(i) beer or cider: ½ pint;
(ii) gin, rum, vodka or whisky: 25 ml or 35 ml; and
(iii) still wine in a glass: 125 ml;

(b) these measures are displayed in a menu, price list or other printed material which is available to customers on the premises; and

(c) where a customer does not in relation to a sale of alcohol specify the quantity of alcohol to be sold, the customer is made aware that these measures are available.

A responsible person in relation to a licensed premises means the holder of the premise licence in respect of the premises, the designated premises supervisor (if any) or any individual aged 18 or over who is authorised by either the licence holder or designated premises supervisor. For premises with a club premises certificate, any member or officer of the club present on the premises in a capacity that which enables him to prevent the supply of alcohol.

8(i) A relevant person shall ensure that no alcohol is sold or supplied for consumption on or off the premises for a price which is less than the permitted price.

8(ii) For the purposes of the condition set out in paragraph 8(i) above -

(a) "duty" is to be construed in accordance with the Alcoholic Liquor Duties Act 1979;

(b) "permitted price" is the price found by applying the formula -

P = D+(DxV)

Where -

(i) P is the permitted price,
(ii) D is the amount of duty chargeable in relation to the alcohol as if the duty were charged on the date of the sale or supply of the alcohol, and
(iii) V is the rate of value added tax chargeable in relation to the alcohol as if the value added tax were charged on the date of the sale or supply of the alcohol;

(c) "relevant person" means, in relation to premises in respect of which there is in force a premises licence -

(i) the holder of the premises licence,
(ii) the designated premises supervisor (if any) in respect of such a licence, or
(iii) the personal licence holder who makes or authorises a supply of alcohol under such a licence;

(d) "relevant person" means, in relation to premises in respect of which there is in force a club premises certificate, any member or officer of the club present on the premises in a capacity which enables the member or officer to prevent the supply in question; and

(e) "value added tax" means value added tax charged in accordance with the Value Added Tax Act 1994.

8(iii). Where the permitted price given by Paragraph 8(ii)(b) above would (apart from this paragraph) not be a whole number of pennies, the price given by that sub-paragraph shall be taken to be the price actually given by that sub-paragraph rounded up to the nearest penny.

8(iv). (1) Sub-paragraph 8(iv)(2) below applies where the permitted price given by Paragraph 8(ii)(b) above on a day ("the first day") would be different from the permitted price on the next day ("the second day") as a result of a change to the rate of duty or value added tax.

(2) The permitted price which would apply on the first day applies to sales or supplies of alcohol which take place before the expiry of the period of 14 days beginning on the second day.

9. All persons guarding premises against unauthorised access or occupation or against outbreaks of disorder or against damage (door supervisors) must be licensed by the Security Industry Authority

Annex 2 – Conditions consistent with the operating Schedule

None

Annex 3 – Conditions attached after a hearing by the licensing authority

10. Prior to 23:00 customers are permitted to take from the premises part consumed and resealed bottles of wine supplied ancillary to their meal.

11. An attendant shall be on duty in the cloakroom during the whole time that it is in use.

12. The number of persons permitted on the premises at any one time (excluding staff) shall not exceed 235 persons.

13. Substantial food and non-intoxicating beverages, including drinking water, shall be available in all parts of the premises where alcohol is sold or supplied for consumption on the premises.

14. There shall be a Personal Licence Holder on duty on the premises at all times when the premises are authorised to sell alcohol.

15. There shall be no striptease or nudity, and all other persons shall be decently attired at all times, except when the premises are operating under the authority of a Sexual Entertainment Venue licence.

16. There shall be no payment made by or on behalf of the licence holder to any person for bringing customers to the premises.

17. The sale of alcohol shall be ancillary to the use of the premises for music and dancing and substantial refreshment.

18. The consumption of alcohol on the premises shall cease 30 minutes after the terminal hour for the sale of alcohol.

19. The premises shall install and maintain a comprehensive CCTV system as per the minimum requirements of the Westminster Police Licensing Team. All entry and exit points will be covered enabling frontal identification of every person entering in any light condition. The CCTV system shall continually record whilst the premises is open for licensable activities and during all times when customers remain on the premises. All recordings shall be stored for a minimum period of 31 says with date and time stamping. Viewing of recordings shall be made available immediately upon the request of Police or authorised officer throughout the entire 31 day period.

20. A staff member from the premises who is conversant with the operation of the CCTV system shall be on the premises at all times when the premises is open. This staff member must be able to provide a Police or authorised council officer copies of recent CCTV images or data with the absolute minimum of delay when requested.

21. An incident log shall be kept at the premises, and made available on request to an authorised session and will record the following:
    (a) all crimes reported to the venue
    (b) all ejections of patrons
    (c) any complaints received concerning crime and disorder
    (d) any incidents of disorder
    (e) all seizures of drugs or offensive weapons
    (f) any faults in the CCTV system, searching equipment or scanning equipment
    (g) any refusal of the sale of alcohol
    (h) any visit by a relevant authority or emergency service

22. All drinking vessels used in the venue shall be polycarbonate. All drinks in glass bottles are to be decanted into polycarbonate containers or polycarbonate carafes prior to being served, with the exception of champagne or bottles of spirits with a minimum size of seventy 70cl supplied by waiter/waitress service to tables. Staff shall clear all empty champagne and spirit bottles promptly from tables. Customers shall not be permitted to leave the table carrying such glass bottles or drink directly from the bottle. Notwithstanding this condition, with the written agreement of Westminster Police Licensing Team, a copy of which will be held at the premises reception, glass drinking vessels may be used for private or pre-booked events within the lounge/club area

23. Patrons permitted to temporarily leave and then re-enter the premises, e.g. to smoke, shall not be permitted to take drinks or glass containers with them.

24. All customers entering the premises shall have their ID scanned upon entry, save for when a biometric scanning system is in place (when fingerprint scanning will be required for all customers who have previously showed identification at the premises). The details recorded shall include a live facial image capture of the customer and capture of the photographic identification produced. The details recorded by the ID scanner system shall be made available to the police and the Local Authority upon request'.

25. The approved arrangements at the premises, including means of escape provisions, emergency warning equipment, the electrical installation and mechanical equipment, shall at all material times be maintained in good condition and full working order.

26. The means of escape provided for the premises shall be maintained unobstructed, free of trip hazards, be immediately available and clearly identified in accordance with the plans provided.

27. All emergency exit doors shall be available at all material times without the use of key, code, card or similar means.

28. All emergency doors shall be maintained effectively self-closing and not held en other than by an approved device.

29. The edges of the treads of steps and stairways shall be maintained so as to be conspicuous.

30. Curtains and hangings shall be arranged so as not to obstruct emergency safety signs or emergency equipment.

31. All fabrics, curtains, drapes and similar features including materials used in finishing and furnishing shall be either non-combustible or be durably or inherently flame-retarded fabric. Any fabrics used in escape routes (other than foyers), entertainment areas or function rooms, shall be non-combustible.

32. A challenge 25 proof of age scheme shall be operated at the premises where the only acceptable forms of identification are recognised are photographic identification cards, such as a driving licence, passport, proof of age card with the PASS Hologram or Military ID card.

33. No noise shall emanate from the premises nor vibration be transmitted through the structure of the premises which gives rise to a nuisance.

34. Loudspeakers shall not be located in the entrance lobby or outside the premises building.

35. Notices shall be prominently displayed at all exits requesting patrons to respect the needs of local residents and businesses and leave the area quietly.

36. During the hours of operation of the premises, the licence holder shall ensure sufficient measures are in place to remove and prevent litter or waste arising or accumulating from customers in the area immediately outside the premises, and that this area shall be swept and or washed, and litter and sweepings collected and stored in accordance with the approved refuse storage arrangements by close of business.

37. No collections of waste or recycling materials (including bottles) from the premises shall take place between 23.00 and 08.00 hours on the following day.

38. From 21:00 hours, or such other time as agreed with the Police in writing (and a copy of any agreement to be made available upon request), a minimum of 2 SIA door supervisors shall be on duty at the premises. A minimum of one shall be deployed at the entrance and shall wear a Body Worn Video Camera. Additional door supervisors shall be employed as determined by a documented management risk assessment taking cognizance of police advice of 1 SIA per 100 customers before 23.00hrs and 1 SIA per 50 customers thereafter, (or such other advice as may be given from time to time). At all times from 23:00 hours, 2 door supervisors shall be deployed at the entrance. The risk assessment to be made available upon request.

39. A staff member from the premises who is conversant with the operation of the CCTV system (including where applicable any Body Worn Video system) shall be on the premises at all times when the premises is open. This staff member must be able to provide a Police or authorised council officer copies of recent CCTV images or data with the absolute minimum of delay when requested.

40. A minimum of 5 SIA licensed door supervisors shall be on duty at the premises from 23.00hrs to close 7 days per week. A minimum of 2 on the entrance and 3 inside the premises (This is still subject to discussion based on what the premises is to become) Prior to this time door staff numbers will be at least a 1:100 ratio unless decided otherwise by a risk assessment conducted by a member of the venue's management team.

41. At least 2 SIA licensed door supervisors shall be on duty at the entrance of the premises at all times whilst it is open for business. A minimum of one to be wearing Body Worn Video throughout trading times and for 30 minutes after closing whilst dispersing

42. After 21.00hrs any persons entering or re-entering the premises shall be searched by a SIA licensed member of staff and monitored by the premises CCTV system. Search wands will be used during all searches.

43. Body worn video systems used by the premises must be deployed immediately during any verbal altercation or use of force made by any member of staff

44. All staff engaged in the use of Body Worn Video shall receive relevant training to ensure they are confident it it's use. A record will be kept on the premises of which staff have been trained. This record will be available to the relevant authority for inspection upon request

45. Where the premises are operating for a specific pre-booked event or occasion when a guest list is in operation, only a Director, the Premises Licence Holder, the Designated Premises Supervisor or the Duty Manager will be authorised to add additional names to the guest list. Any additions less than 48 hours before the pre-booked event or occasion must be legibly entered on the list and signed for by a Director, the Premises Licence Holder, the Designated Premises Supervisor or the Duty Manager. The list will be kept for a period of 31 days following the event and will be made available immediately for inspection upon the request by a Police Officer or Council Officer.

46. After 21:00, or such other time as agreed with the Police in writing (and a copy of any agreement to be made available upon request), all security engaged outside the entrance to the premises, or supervising or controlling queues, shall wear high visibility yellow jackets or vests.

47. All externally promoted events held at the venue shall be notified to the Metropolitan Police by a risk assessment submitted within 14 days of the proposed event, or such less time as agreed with the Police. The risk assessment shall include all private and/or pre-booked events, including any promoters used. The risk assessment shall also include use of glass drinking vessels (as outlined as above)'.

.

48. After 23:00 hours, or such earlier time as deemed necessary following risk assessment, a search policy shall be implemented of customers entering the premises. Such policy to be documented having regard to police advice and shall be made available upon request.

49. a) From 23:00 hours, a minimum of 2 door supervisors shall be deployed with Body Worn Video Camera, capable of recording audio and video in any light condition as per the minimum requirements of the Westminster Police Licensing Team. The video cameras shall be used until 30 minutes after closing whilst customers are dispersing.

    b) All recordings shall be stored for a minimum period of 31 days with date and time stamping. Viewing of recordings shall be made available upon the request of Police or authorised officer throughout the preceding 31 day period.

    c) A Body worn video system shall be deployed immediately during any verbal altercation or use of force made by any member of door staff.

d) All door staff engaged in the use of Body Worn Video shall receive relevant training to ensure that they are confident in its use. A record shall be kept on the premises of which door staff have been trained. This record will be available to the Police or Licensing Authority for inspection upon request.

50. There shall be no admittance or re-admittance to the premises after 01:00 hours except for patrons permitted to temporally leave the premises to smoke.

51. In the event that a serious assault in committed on the premises (or appears to be committed) the management will immediately ensure that a) the police (and, where appropriate, the London Ambulance Service) are called without delay; b) all measures that a reasonably practicable are taken to apprehend any suspects pending the arrival of the police; c) the crime scene is preserved so as to enable a full forensic investigation to be carried out by the police; and d) such other measures are taken (as appropriate) to fully protect the safety of all persons present on the premises.

Annex 4 – Plans

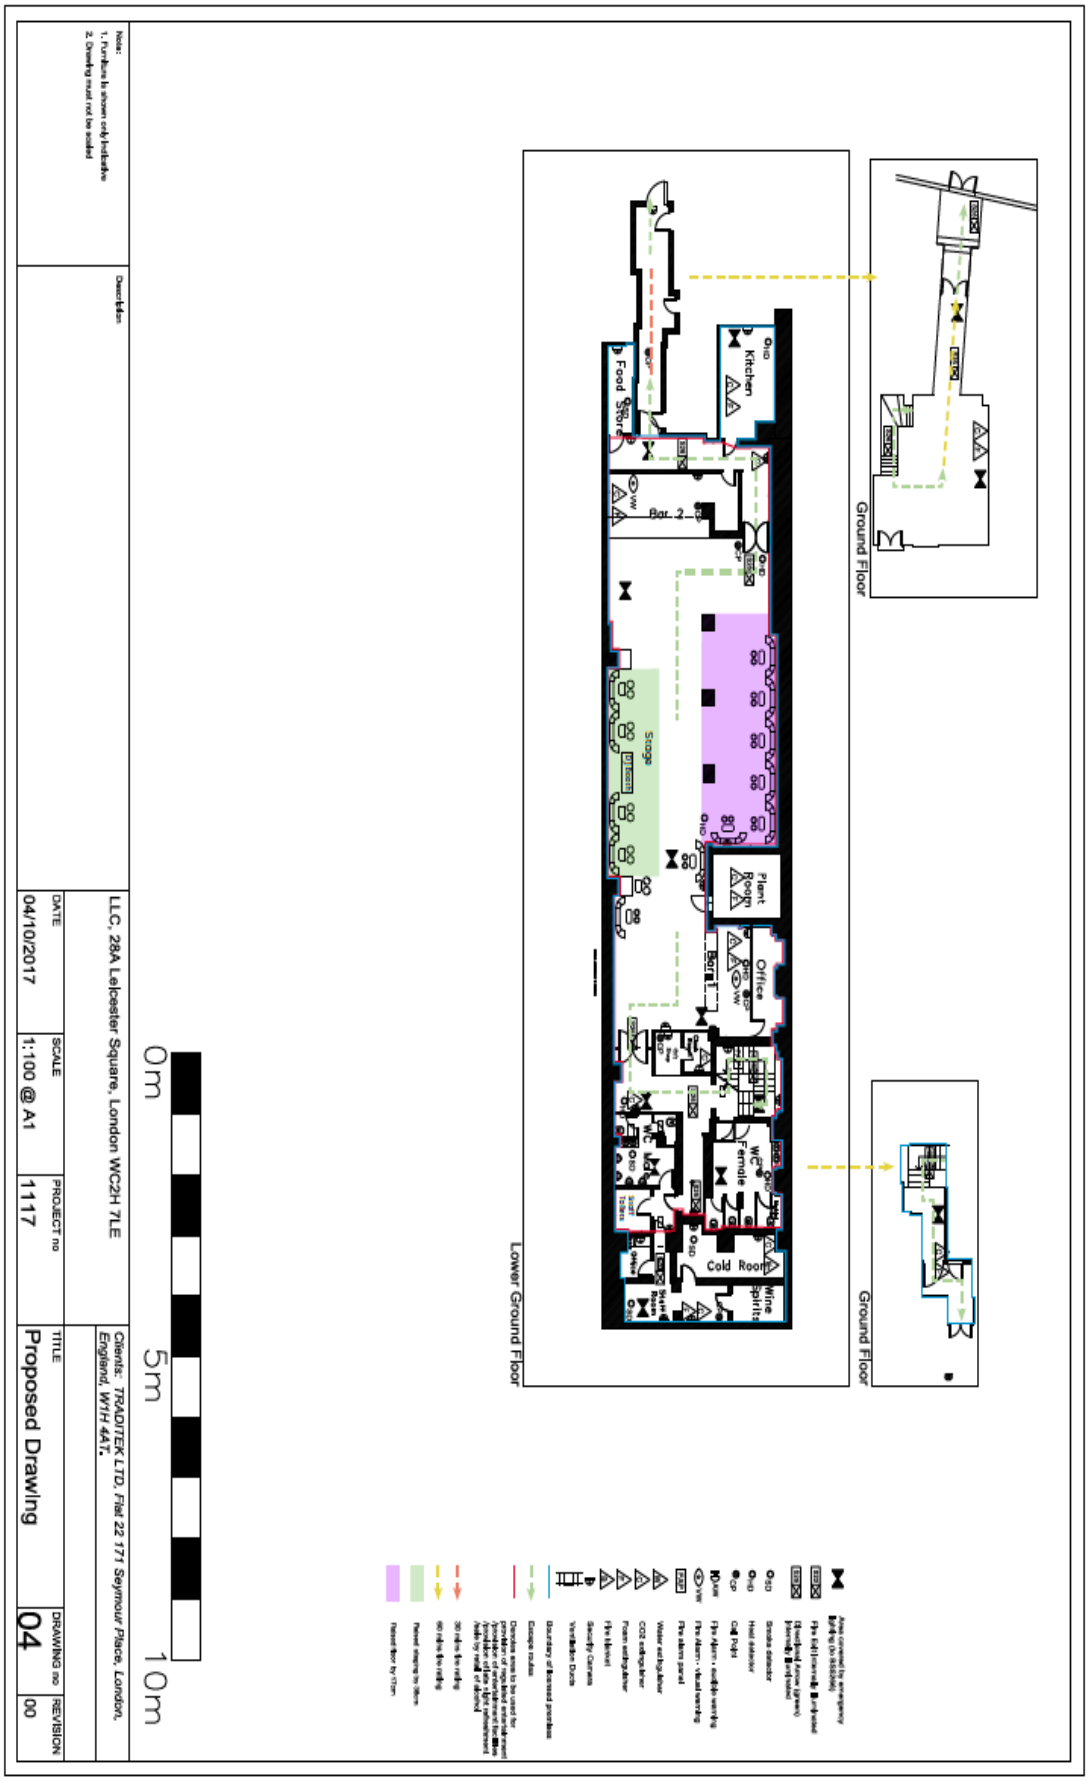

City of Westminster
64 Victoria Street, London, SW1E 6QP

Schedule 12
Part B

Premises licence summary

WARD: St James's
UPRN: 100023431689

Regulation 33, 34

Premises licence number: 19/03134/LIPVM

Part 1 – Premises details

Postal address of premises:

28A Leicester Square
London
WC2H 7LE

Telephone Number: Not Supplied

Where the licence is time limited, the dates:

Not applicable

Licensable activities authorised by the licence:

Performance of Dance
Performance of Live Music
Playing of Recorded Music
Anything of a similar description to Live Music, Recorded Music or Performance of Dance
Late Night Refreshment
Sale by Retail of Alcohol

The times the licence authorises the carrying out of licensable activities:

Performance of Dance

Monday to Saturday:	09:00 to 03:00
Sunday:	09:00 to 00:30

Non-standard Timings: On the morning on which summertime begins the permitted hour shall be extended by 1 hour.
On Sundays immediately before Bank Holiday Mondays the permitted hours shall extend until 02:00 hours the following days
The permitted hours on New Year's Eve will extend to the start of the permitted hours on New Year's Day.

Performance of Live Music

Monday to Saturday:	09:00 to 03:00
Sunday:	09:00 to 00:30

Non-standard Timings: On the morning on which summertime begins the permitted hour shall be extended by 1 hour.
On Sundays immediately before Bank Holiday Mondays the permitted hours shall extend until 02:00 hours the following days
The permitted hours on New Year's Eve will extend to the start of the permitted hours on New Year's Day.

Playing of Recorded Music

Monday to Saturday:	09:00 to 03:00
Sunday	09:00 to 00:30

Non-standard Timings: On the morning on which summertime begins the permitted hour shall be extended by 1 hour.
On Sundays immediately before Bank Holiday Mondays the permitted hours shall extend until 02:00 hours the following days
The permitted hours on New Year's Eve will extend to the start of the permitted hours on New Year's Day.

Anything of a similar description to Live Music, Recorded Music or Performance of Dance

Monday to Saturday:	09:00 to 03:00
Sunday:	09:00 to 00:30

Non-standard Timings: On the morning on which summertime begins the permitted hour shall be extended by 1 hour.
On Sundays immediately before Bank Holiday Mondays the permitted hours shall extend until 02:00 hours the following days
The permitted hours on New Year's Eve will extend to the start of the permitted hours on New Year's Day.

Late Night Refreshment

Monday to Saturday:	23:00 to 03:00
Sunday:	23:00 to 00:30

Non-standard Timings: On the morning on which summertime begins the permitted hour shall be extended by 1 hour.
On Sundays immediately before Bank Holiday Mondays the permitted hours shall extend until 02:00 hours the following days
The permitted hours on New Year's Eve will extend to the start of the permitted hours on New Year's Day.

Sale by Retail of Alcohol

Monday to Saturday:	10:00 to 03:00
Sunday:	10:00 to 00:30

Non-standard Timings: On the morning on which summertime begins the permitted hour shall be extended by 1 hour.
On Sundays immediately before Bank Holiday Mondays the permitted hours shall extend until 02:00 hours the following days
The permitted hours on New Year's Eve will extend to the start of the permitted hours on New Year's Day.

The opening hours of the premises:

Monday to Saturday:	09:00 to 03:30
Sunday:	09:00 to 01:00

Non-standard Timings: On the morning on which summertime begins the permitted hour shall be extended by 1 hour.
On Sundays immediately before Bank Holiday Mondays the permitted hours shall extend until 02:00 hours the following days
The permitted hours on New Year's Eve will extend to the start of the permitted hours on New Year's Day.

Where the licence authorises supplies of alcohol, whether these are on and/or off supplies:

Alcohol is supplied for consumption on the Premises.

Name and (registered) address of holder of premises licence:

London Property Company Limited
1st Floor
18-20 North Quay
Douglas
Isle of Man
IM1 4LE

Registered number of holder, for example company number, charity number (where applicable)

000781V

Name of designated premises supervisor where the premises licence authorises for the supply of alcohol:

Name: Prakash Khatri

State whether access to the premises by children is restricted or prohibited:

Restricted

Date: **26 July 2019**

This licence has been authorised by Mr Kevin Jackaman on behalf of the Director - Public Protection and Licensing.

Appendix 4

CONDITIONS CONSISTENT WITH THE OPERATING SCHEDULE AND CONDITIONS PROPOSED BY A PARTY TO THE HEARING

When determining an application for a new premises licence under the provisions of the Licensing Act 2003, the licensing authority must, unless it decides to reject the application, grant the licence subject to the conditions which are indicated as mandatory in this schedule.

At a hearing the licensing authority may, in addition, and having regard to any representations received, grant the licence subject to such conditions which are consistent with the operating schedule submitted by the applicant as part of their application, or alter or omit these conditions, or add any new condition to such extent as the licensing authority considers necessary for the promotion of the licensing objectives.

This schedule lists those conditions which are consistent with the operating schedule, or proposed as necessary for the promotion of the licensing objectives by a responsible authority or an interested party as indicated. These conditions have not been submitted by the licensing service but reflect the positions of the applicant, responsible authority or interested party and have not necessarily been agreed

Mandatory Conditions

1. No supply of alcohol may be made at a time when there is no designated premises supervisor in respect of this licence.

2. No supply of alcohol may be made at a time when the designated premises supervisor does not hold a personal licence or the personal licence is suspended.

3. Every supply of alcohol under this licence must be made or authorised by a person who holds a personal licence.

4. (1) The responsible person must ensure that staff on relevant premises do not carry out, arrange or participate in any irresponsible promotions in relation to the premises.

   (2) In this paragraph, an irresponsible promotion means any one or more of the following activities, or substantially similar activities, carried on for the purpose of encouraging the sale or supply of alcohol for consumption on the premises—

   (a) games or other activities which require or encourage, or are designed to require or encourage, individuals to;

      (i) drink a quantity of alcohol within a time limit (other than to drink alcohol sold or supplied on the premises before the cessation of the period in which the responsible person is authorised to sell or supply alcohol), or
      (ii) drink as much alcohol as possible (whether within a time limit or otherwise);

   (b) provision of unlimited or unspecified quantities of alcohol free or for a fixed or discounted fee to the public or to a group defined by a particular characteristic in a manner which carries a significant risk of undermining a licensing objective;

   (c) provision of free or discounted alcohol or any other thing as a prize to encourage or reward the purchase and consumption of alcohol over a period of 24 hours or

less in a manner which carries a significant risk of undermining a licensing objective;

(d) selling or supplying alcohol in association with promotional posters or flyers on, or in the vicinity of, the premises which can reasonably be considered to condone, encourage or glamorise anti-social behaviour or to refer to the effects of drunkenness in any favourable manner;

(e) dispensing alcohol directly by one person into the mouth of another (other than where that other person is unable to drink without assistance by reason of a disability).

5. The responsible person must ensure that free potable water is provided on request to customers where it is reasonably available.

6. (1) The premises licence holder or club premises certificate holder must ensure that an age verification policy is adopted in respect of the premises in relation to the sale or supply of alcohol.

(2) The designated premises supervisor in relation to the premises licence must ensure that the supply of alcohol at the premises is carried on in accordance with the age verification policy.

(3) The policy must require individuals who appear to the responsible person to be under 18 years of age (or such older age as may be specified in the policy) to produce on request, before being served alcohol, identification bearing their photograph, date of birth and either—

(a) a holographic mark, or
(b) an ultraviolet feature.

7. The responsible person must ensure that—

(a) where any of the following alcoholic drinks is sold or supplied for consumption on the premises (other than alcoholic drinks sold or supplied having been made up in advance ready for sale or supply in a securely closed container) it is available to customers in the following measures—

(i) beer or cider: ½ pint;
(ii) gin, rum, vodka or whisky: 25 ml or 35 ml; and
(iii) still wine in a glass: 125 ml;

(b) these measures are displayed in a menu, price list or other printed material which is available to customers on the premises; and

(c) where a customer does not in relation to a sale of alcohol specify the quantity of alcohol to be sold, the customer is made aware that these measures are available.

A responsible person in relation to a licensed premises means the holder of the premise licence in respect of the premises, the designated premises supervisor (if any) or any individual aged 18 or over who is authorised by either the licence holder or designated premises supervisor. For premises with a club premises certificate, any member or officer of the club present on the premises in a capacity that which enables him to prevent the supply of alcohol.

8(i) A relevant person shall ensure that no alcohol is sold or supplied for consumption on or off the premises for a price which is less than the permitted price.

8(ii) For the purposes of the condition set out in paragraph 8(i) above -

(a) "duty" is to be construed in accordance with the Alcoholic Liquor Duties Act 1979;

(b) "permitted price" is the price found by applying the formula -

P = D+(DxV)

Where -

(i) P is the permitted price,
(ii) D is the amount of duty chargeable in relation to the alcohol as if the duty were charged on the date of the sale or supply of the alcohol, and
(iii) V is the rate of value added tax chargeable in relation to the alcohol as if the value added tax were charged on the date of the sale or supply of the alcohol;

(c) "relevant person" means, in relation to premises in respect of which there is in force a premises licence -

(i) the holder of the premises licence,
(ii) the designated premises supervisor (if any) in respect of such a licence, or
(iii) the personal licence holder who makes or authorises a supply of alcohol under such a licence;

(d) "relevant person" means, in relation to premises in respect of which there is in force a club premises certificate, any member or officer of the club present on the premises in a capacity which enables the member or officer to prevent the supply in question; and

(e) "value added tax" means value added tax charged in accordance with the Value Added Tax Act 1994.

8(iii). Where the permitted price given by Paragraph 8(ii)(b) above would (apart from this paragraph) not be a whole number of pennies, the price given by that sub-paragraph shall be taken to be the price actually given by that sub-paragraph rounded up to the nearest penny.

8(iv). (1) Sub-paragraph 8(iv)(2) below applies where the permitted price given by Paragraph 8(ii)(b) above on a day ("the first day") would be different from the permitted price on the next day ("the second day") as a result of a change to the rate of duty or value added tax.

(2) The permitted price which would apply on the first day applies to sales or supplies of alcohol which take place before the expiry of the period of 14 days beginning on the second day.

9. All persons guarding premises against unauthorised access or occupation or against outbreaks of disorder or against damage (door supervisors) must be licensed by the Security Industry Authority

Conditions consistent with the operating schedule

10. Prior to 23:00 customers are permitted to take from the premises part consumed and resealed bottles of wine supplied ancillary to their meal.

11. An attendant shall be on duty in the cloakroom during the whole time that it is in use.

12. The number of persons permitted on the premises at any one time (excluding staff) shall not exceed 235 persons.

13. Substantial food and non-intoxicating beverages, including drinking water, shall be available in all parts of the premises where alcohol is sold or supplied for consumption on the premises.

14. There shall be a Personal Licence Holder on duty on the premises at all times when the premises are authorised to sell alcohol.

15. There shall be no striptease or nudity, and all other persons shall be decently attired at all times, except when the premises are operating under the authority of a Sexual Entertainment Venue licence.

16. There shall be no payment made by or on behalf of the licence holder to any person for bringing customers to the premises.

17. The sale of alcohol shall be ancillary to the use of the premises for music and dancing and substantial refreshment.

18. The consumption of alcohol on the premises shall cease 30 minutes after the terminal hour for the sale of alcohol.

19. The premises shall install and maintain a comprehensive CCTV system as per the minimum requirements of the Westminster Police Licensing Team. All entry and exit points will be covered enabling frontal identification of every person entering in any light condition. The CCTV system shall continually record whilst the premises is open for licensable activities and during all times when customers remain on the premises. All recordings shall be stored for a minimum period of 31 says with date and time stamping. Viewing of recordings shall be made available immediately upon the request of Police or authorised officer throughout the entire 31 day period.

20. A staff member from the premises who is conversant with the operation of the CCTV system shall be on the premises at all times when the premises is open. This staff member must be able to provide a Police or authorised council officer copies of recent CCTV images or data with the absolute minimum of delay when requested.

21. An incident log shall be kept at the premises, and made available on request to an authorised session and will record the following:
    (a) all crimes reported to the venue
    (b) all ejections of patrons
    (c) any complaints received concerning crime and disorder
    (d) any incidents of disorder
    (e) all seizures of drugs or offensive weapons
    (f) any faults in the CCTV system, searching equipment or scanning equipment
    (g) any refusal of the sale of alcohol
    (h) any visit by a relevant authority or emergency service

22. All drinking vessels used in the venue shall be polycarbonate. All drinks in glass bottles are to be decanted into polycarbonate containers or polycarbonate carafes prior to being

served, with the exception of champagne or bottles of spirits with a minimum size of seventy 70cl supplied by waiter/waitress service to tables. Staff shall clear all empty champagne and spirit bottles promptly from tables. Customers shall not be permitted to leave the table carrying such glass bottles or drink directly from the bottle. Notwithstanding this condition, with the written agreement of Westminster Police Licensing Team, a copy of which will be held at the premises reception, glass drinking vessels may be used for private or pre-booked events within the lounge/club area

23. Patrons permitted to temporarily leave and then re-enter the premises, e.g. to smoke, shall not be permitted to take drinks or glass containers with them.

24. All customers entering the premises shall have their ID scanned upon entry, save for when a biometric scanning system is in place (when fingerprint scanning will be required for all customers who have previously showed identification at the premises). The details recorded shall include a live facial image capture of the customer and capture of the photographic identification produced. The details recorded by the ID scanner system shall be made available to the police and the Local Authority upon request'.

25. The approved arrangements at the premises, including means of escape provisions, emergency warning equipment, the electrical installation and mechanical equipment, shall at all material times be maintained in good condition and full working order.

26. The means of escape provided for the premises shall be maintained unobstructed, free of trip hazards, be immediately available and clearly identified in accordance with the plans provided.

27. All emergency exit doors shall be available at all material times without the use of key, code, card or similar means.

28. All emergency doors shall be maintained effectively self-closing and not held en other than by an approved device.

29. The edges of the treads of steps and stairways shall be maintained so as to be conspicuous.

30. Curtains and hangings shall be arranged so as not to obstruct emergency safety signs or emergency equipment.

31. All fabrics, curtains, drapes and similar features including materials used in finishing and furnishing shall be either non-combustible or be durably or inherently flame-retarded fabric. Any fabrics used in escape routes (other than foyers), entertainment areas or function rooms, shall be non-combustible.

32. A challenge 25 proof of age scheme shall be operated at the premises where the only acceptable forms of identification are recognised are photographic identification cards, such as a driving licence, passport, proof of age card with the PASS Hologram or Military ID card.

33. No noise shall emanate from the premises nor vibration be transmitted through the structure of the premises which gives rise to a nuisance.

34. Loudspeakers shall not be located in the entrance lobby or outside the premises building.

35. Notices shall be prominently displayed at all exits requesting patrons to respect the needs of local residents and businesses and leave the area quietly.

36. During the hours of operation of the premises, the licence holder shall ensure sufficient measures are in place to remove and prevent litter or waste arising or accumulating from customers in the area immediately outside the premises, and that this area shall be swept and or washed, and litter and sweepings collected and stored in accordance with the approved refuse storage arrangements by close of business.

37. No collections of waste or recycling materials (including bottles) from the premises shall take place between 23.00 and 08.00 hours on the following day.

38. From 21:00 hours, or such other time as agreed with the Police in writing (and a copy of any agreement to be made available upon request), a minimum of 2 SIA door supervisors shall be on duty at the premises. A minimum of one shall be deployed at the entrance and shall wear a Body Worn Video Camera. Additional door supervisors shall be employed as determined by a documented management risk assessment taking cognizance of police advice of 1 SIA per 100 customers before 23.00hrs and 1 SIA per 50 customers thereafter, (or such other advice as may be given from time to time). At all times from 23:00 hours, 2 door supervisors shall be deployed at the entrance. The risk assessment to be made available upon request.

39. A staff member from the premises who is conversant with the operation of the CCTV system (including where applicable any Body Worn Video system) shall be on the premises at all times when the premises is open. This staff member must be able to provide a Police or authorised council officer copies of recent CCTV images or data with the absolute minimum of delay when requested.

40. A minimum of 5 SIA licensed door supervisors shall be on duty at the premises from 23.00hrs to close 7 days per week. A minimum of 2 on the entrance and 3 inside the premises (This is still subject to discussion based on what the premises is to become) Prior to this time door staff numbers will be at least a 1:100 ratio unless decided otherwise by a risk assessment conducted by a member of the venue's management team.

41. At least 2 SIA licensed door supervisors shall be on duty at the entrance of the premises at all times whilst it is open for business. A minimum of one to be wearing Body Worn Video throughout trading times and for 30 minutes after closing whilst dispersing

42. After 21.00hrs any persons entering or re-entering the premises shall be searched by a SIA licensed member of staff and monitored by the premises CCTV system. Search wands will be used during all searches.

43. Body worn video systems used by the premises must be deployed immediately during any verbal altercation or use of force made by any member of staff

44. All staff engaged in the use of Body Worn Video shall receive relevant training to ensure they are confident it it's use. A record will be kept on the premises of which staff have been trained. This record will be available to the relevant authority for inspection upon request

45. Where the premises are operating for a specific pre-booked event or occasion when a guest list is in operation, only a Director, the Premises Licence Holder, the Designated Premises Supervisor or the Duty Manager will be authorised to add additional names to the guest list. Any additions less than 48 hours before the pre-booked event or occasion must be legibly entered on the list and signed for by a Director, the Premises Licence Holder, the Designated Premises Supervisor or the Duty Manager. The list will be kept for a period of 31 days following the event and will be made available immediately for inspection upon the request by a Police Officer or Council Officer.

46. After 21:00, or such other time as agreed with the Police in writing (and a copy of any agreement to be made available upon request), all security engaged outside the entrance to the premises, or supervising or controlling queues, shall wear high visibility yellow jackets or vests.

47. All externally promoted events held at the venue shall be notified to the Metropolitan Police by a risk assessment submitted within 14 days of the proposed event, or such less time as agreed with the Police. The risk assessment shall include all private and/or pre-booked events, including any promoters used. The risk assessment shall also include use of glass drinking vessels (as outlined as above)'.

.

48. After 23:00 hours, or such earlier time as deemed necessary following risk assessment, a search policy shall be implemented of customers entering the premises. Such policy to be documented having regard to police advice and shall be made available upon request.

49. a) From 23:00 hours, a minimum of 2 door supervisors shall be deployed with Body Worn Video Camera, capable of recording audio and video in any light condition as per the minimum requirements of the Westminster Police Licensing Team. The video cameras shall be used until 30 minutes after closing whilst customers are dispersing.

    b) All recordings shall be stored for a minimum period of 31 days with date and time stamping. Viewing of recordings shall be made available upon the request of Police or authorised officer throughout the preceding 31 day period.

    c) A Body worn video system shall be deployed immediately during any verbal altercation or use of force made by any member of door staff.

    d) All door staff engaged in the use of Body Worn Video shall receive relevant training to ensure that they are confident in its use. A record shall be kept on the premises of which door staff have been trained. This record will be available to the Police or Licensing Authority for inspection upon request.

50. There shall be no admittance or re-admittance to the premises after 01:00 hours except for patrons permitted to temporally leave the premises to smoke.

51. In the event that a serious assault in committed on the premises (or appears to be committed) the management will immediately ensure that a) the police (and, where appropriate, the London Ambulance Service) are called without delay; b) all measures that a reasonably practicable are taken to apprehend any suspects pending the arrival of the police; c) the crime scene is preserved so as to enable a full forensic investigation to be carried out by the police; and d) such other measures are taken (as appropriate) to fully protect the safety of all persons present on the premises.

Conditions proposed by the Environmental Health

None

Conditions proposed by the Police

None

Residential Map and List of Premises in the Vicinity **Appendix 5**

Resident Count: 118

Licenced Premises within 75 metres of Club Storm, 28A Leicester Square, London, WC2H 7LE				
Licence Number	**Trading Name**	**Address**	**Premises Type**	**Time Period**
18/07437/LIPVM	Moon Under Water	28 Leicester Square London WC2H 7LE	Public house or pub restaurant	Monday to Thursday; 07:00 - 23:30 | Friday to Saturday; 07:00 - 00:00 | Sunday; 07:00 - 22:50 | Sundays before Bank Holidays; 07:00 - 00:00
19/03134/LIPVM	Club Storm	28A Leicester Square London WC2H 7LE	Night clubs and discos	Monday; 09:00 - 03:30 | Monday to Wednesday; 09:00 - 03:30 | Tuesday; 09:00 - 03:30 | Wednesday; 09:00 - 03:30 | Thursday; 09:00 - 03:30 |

				Thursday to Saturday; 09:00 - 06:00 | Friday; 09:00 - 03:30 | Saturday; 09:00 - 03:30 | Sunday; 09:00 - 01:00
19/10149/LIPVM	TGI Fridays	29-30 Leicester Square London WC2H 7LA	Not Recorded	Monday; 09:00 - 01:30 | Tuesday; 09:00 - 01:30 | Wednesday; 09:00 - 01:30 | Thursday; 09:00 - 01:30 | Friday; 09:00 - 01:30 | Sunday; 09:00 - 01:00 | Sundays before Bank Holidays; 09:00 - 01:30
18/05674/LIPDPS	Global Radio	29-30 Leicester Square London WC2H 7LA	Office	Monday to Friday; 07:00 - 00:00
19/05778/LIPCH	Odeon Cinema	24 - 27 Leicester Square London WC2H 7JY	Cinema	Monday to Sunday; 00:00 - 00:00
19/02589/LIPDPS	Stephanos Cafe La Chandelle	2-3 Irving Street London WC2H 7AT	Restaurant	Monday to Saturday; 08:00 - 00:30 | Sunday; 08:00 - 00:00
16/00395/LIPT	Maharaja Of India	19A Charing Cross Road London WC2H 0ET	Restaurant	Monday to Saturday; 10:00 - 23:30 | Sunday; 12:00 - 23:00

19/04918/LIPVM	Il Padrino	6-7 Irving Street London WC2H 7AT	Not Recorded	Monday; 10:00 - 05:00 | Tuesday; 10:00 - 05:00 | Wednesday; 10:00 - 05:00 | Thursday; 10:00 - 05:00 | Friday; 10:00 - 05:00 | Sunday; 11:00 - 01:30
18/01279/LIPDPS	Saravana Bhavan	17 Charing Cross Road London WC2H 0EP	Restaurant	Monday to Sunday; 10:00 - 00:30
18/14488/LIPT	Wox	8 Irving Street London WC2H 7AT	Cafe	Monday to Saturday; 23:00 - 05:00
10/05756/LIPN	Pompidou	9A Irving Street London WC2H 7AT	Cafe	Monday to Saturday; 07:00 - 23:30 | Sunday; 09:00 - 23:00
06/12648/WCCMAC	Beefsteak Club	Basement To First Floor 9 Irving Street London WC2H 7AH	Club or institution	Monday to Friday; 17:30 - 23:30 | Monday to Friday; 13:00 - 15:00
17/12395/LIPVM	Not Recorded	9A Irving Street London WC2H 7AT	Cafe	Monday to Saturday; 08:00 - 23:30 | Sunday; 08:00 - 23:00
18/09520/LIPDPS	Bella Italia	10 Irving Street London WC2H 7AT	Restaurant	Monday to Saturday; 09:00 - 01:00 | Sunday; 09:00 - 00:00 | Sundays before Bank Holidays; 09:00 - 01:00
18/12523/LIPT	Assembly Hotel	Basement And Ground Floor Part Alhambra House 27 - 31 Charing Cross Road London WC2H 0AU	Hotel, 3 star or under	Monday to Thursday; 10:00 - 00:00 | Friday to Saturday; 10:00 - 01:00 | Sunday; 10:00 - 22:30

15/07167/LIPDPS	Bella Italia	22 Leicester Square London	Restaurant	Monday to Saturday; 09:00 - 01:00 | Sunday; 09:00 - 00:00 | Sundays before Bank Holidays; 09:00 - 01:00
18/09120/LIPDPS	Radisson Hampshire Hotel	31-36 Leicester Square London WC2H 7LH	Hotel, 4+ star or major chain	Monday to Sunday; 00:01 - 00:00
18/14963/LIPDPS	MOD Pizza	17 - 18 Irving Street London WC2H 7AU	Restaurant	Monday to Saturday; 07:00 - 00:30 | Sunday; 07:00 - 00:00 | Christmas Eve; 07:00 - 02:30 | New Year's Eve; 07:00 - 07:00
18/15312/LIPDPS	Chiquitos	20 - 21 Leicester Square London WC2H 7JX	Restaurant	Monday to Wednesday; 08:00 - 00:30 | Thursday to Saturday; 08:00 - 01:00 | Sunday; 08:00 - 00:00
17/09529/LIPN	Not Recorded	Basement And Ground Floor 16 Irving Street London WC2H 7AU	Restaurant	Monday to Saturday; 07:00 - 01:00 | Sunday; 07:00 - 00:00 | Christmas Eve; 07:00 - 02:30 | New Year's Eve; 07:00 - 07:00
18/09424/LIPDPS	Garfunkels Restaurants	Ground Floor 19 - 20 Irving Street London WC2H 7RR	Restaurant	Monday to Saturday; 10:00 - 00:30 | Sunday; 12:00 - 00:00
19/00179/LIPT	The Halal Guys	Basement And Ground Floor 14-15 Irving Street London WC2H 7AU	Restaurant	Monday to Saturday; 10:00 - 23:30 | Sunday; 23:30 - 23:00
17/00808/LIPDPS	Wagamama	14A Irving Street London	Restaurant	Monday to Saturday; 10:00 - 00:30 |

		WC2H 7AF		Sunday; 12:00 - 00:00
19/01132/LIPVM	Steak & Co	Ground Floor 3 - 5 Charing Cross Road London WC2H 0HA	Restaurant	Monday to Saturday; 10:00 - 00:30 | Sunday; 12:00 - 00:00
19/08299/LIPDPS	The Zoo Bar And Club	Basement And Ground Floor Cameo House 13 - 17 Bear Street London WC2H 7AS	Night clubs and discos	Monday to Saturday; 09:00 - 02:30 | Monday to Saturday; 09:00 - 03:30 | Sunday; 09:00 - 01:00 | Sundays before Bank Holidays; 09:00 - 02:30
19/02802/LIPVM	K. S. Food And Wine	Ground Floor 35 Charing Cross Road London WC2H 0AT	Shop	Monday; 08:00 - 05:00 | Tuesday; 08:00 - 05:00 | Wednesday; 08:00 - 05:00 | Thursday; 08:00 - 05:00 | Friday; 08:00 - 05:00 | Saturday; 08:00 - 05:00 | Sunday; 08:00 - 05:00
06/05390/WCCMAP	Leicester Square Gardens	Open Space At Leicester Square London WC2H 7LE	Park / Open Space	Monday to Saturday; 07:30 - 22:30 | Sunday; 08:00 - 22:30
19/08300/LIPDPS	Zoo Too	18 Bear Street London WC2H 7AX	Pub or pub restaurant with lodge	Monday to Wednesday; 10:00 - 00:00 | Thursday; 10:00 - 01:00 | Friday to Saturday; 10:00 - 02:00 | Sunday; 12:00 - 23:00
18/05898/LIPDPS	Bear & Staff Public House	10 - 12 Bear Street London WC2H 7AX	Public house or pub restaurant	Monday to Thursday; 07:00 - 23:30 | Monday to Saturday; 07:00 - 00:30 | Friday to Saturday;

				07:00 - 00:00 | Sunday; 07:00 - 00:00 | Sunday; 07:00 - 22:30 | Sundays before Bank Holidays; 07:00 - 00:00
17/07548/LIPVM	Burger King	17-18 Leicester Square London WC2H 7LE	Restaurant	Monday to Sunday; 23:00 - 03:00
17/05123/LIPVM	Pizza Hut	19 Leicester Square London WC2H 7LE	Restaurant	Monday to Thursday; 10:00 - 02:00 | Friday to Saturday; 10:00 - 05:00 | Sunday; 12:00 - 02:00
18/14578/LIPDPS	The Garrick Arms	8-10 Charing Cross Road London WC2H 0HG	Public house or pub restaurant	Monday to Thursday; 08:00 - 23:30 | Friday to Saturday; 08:00 - 00:00 | Sunday; 08:00 - 22:30 | Sundays before Bank Holidays; 08:00 - 00:00