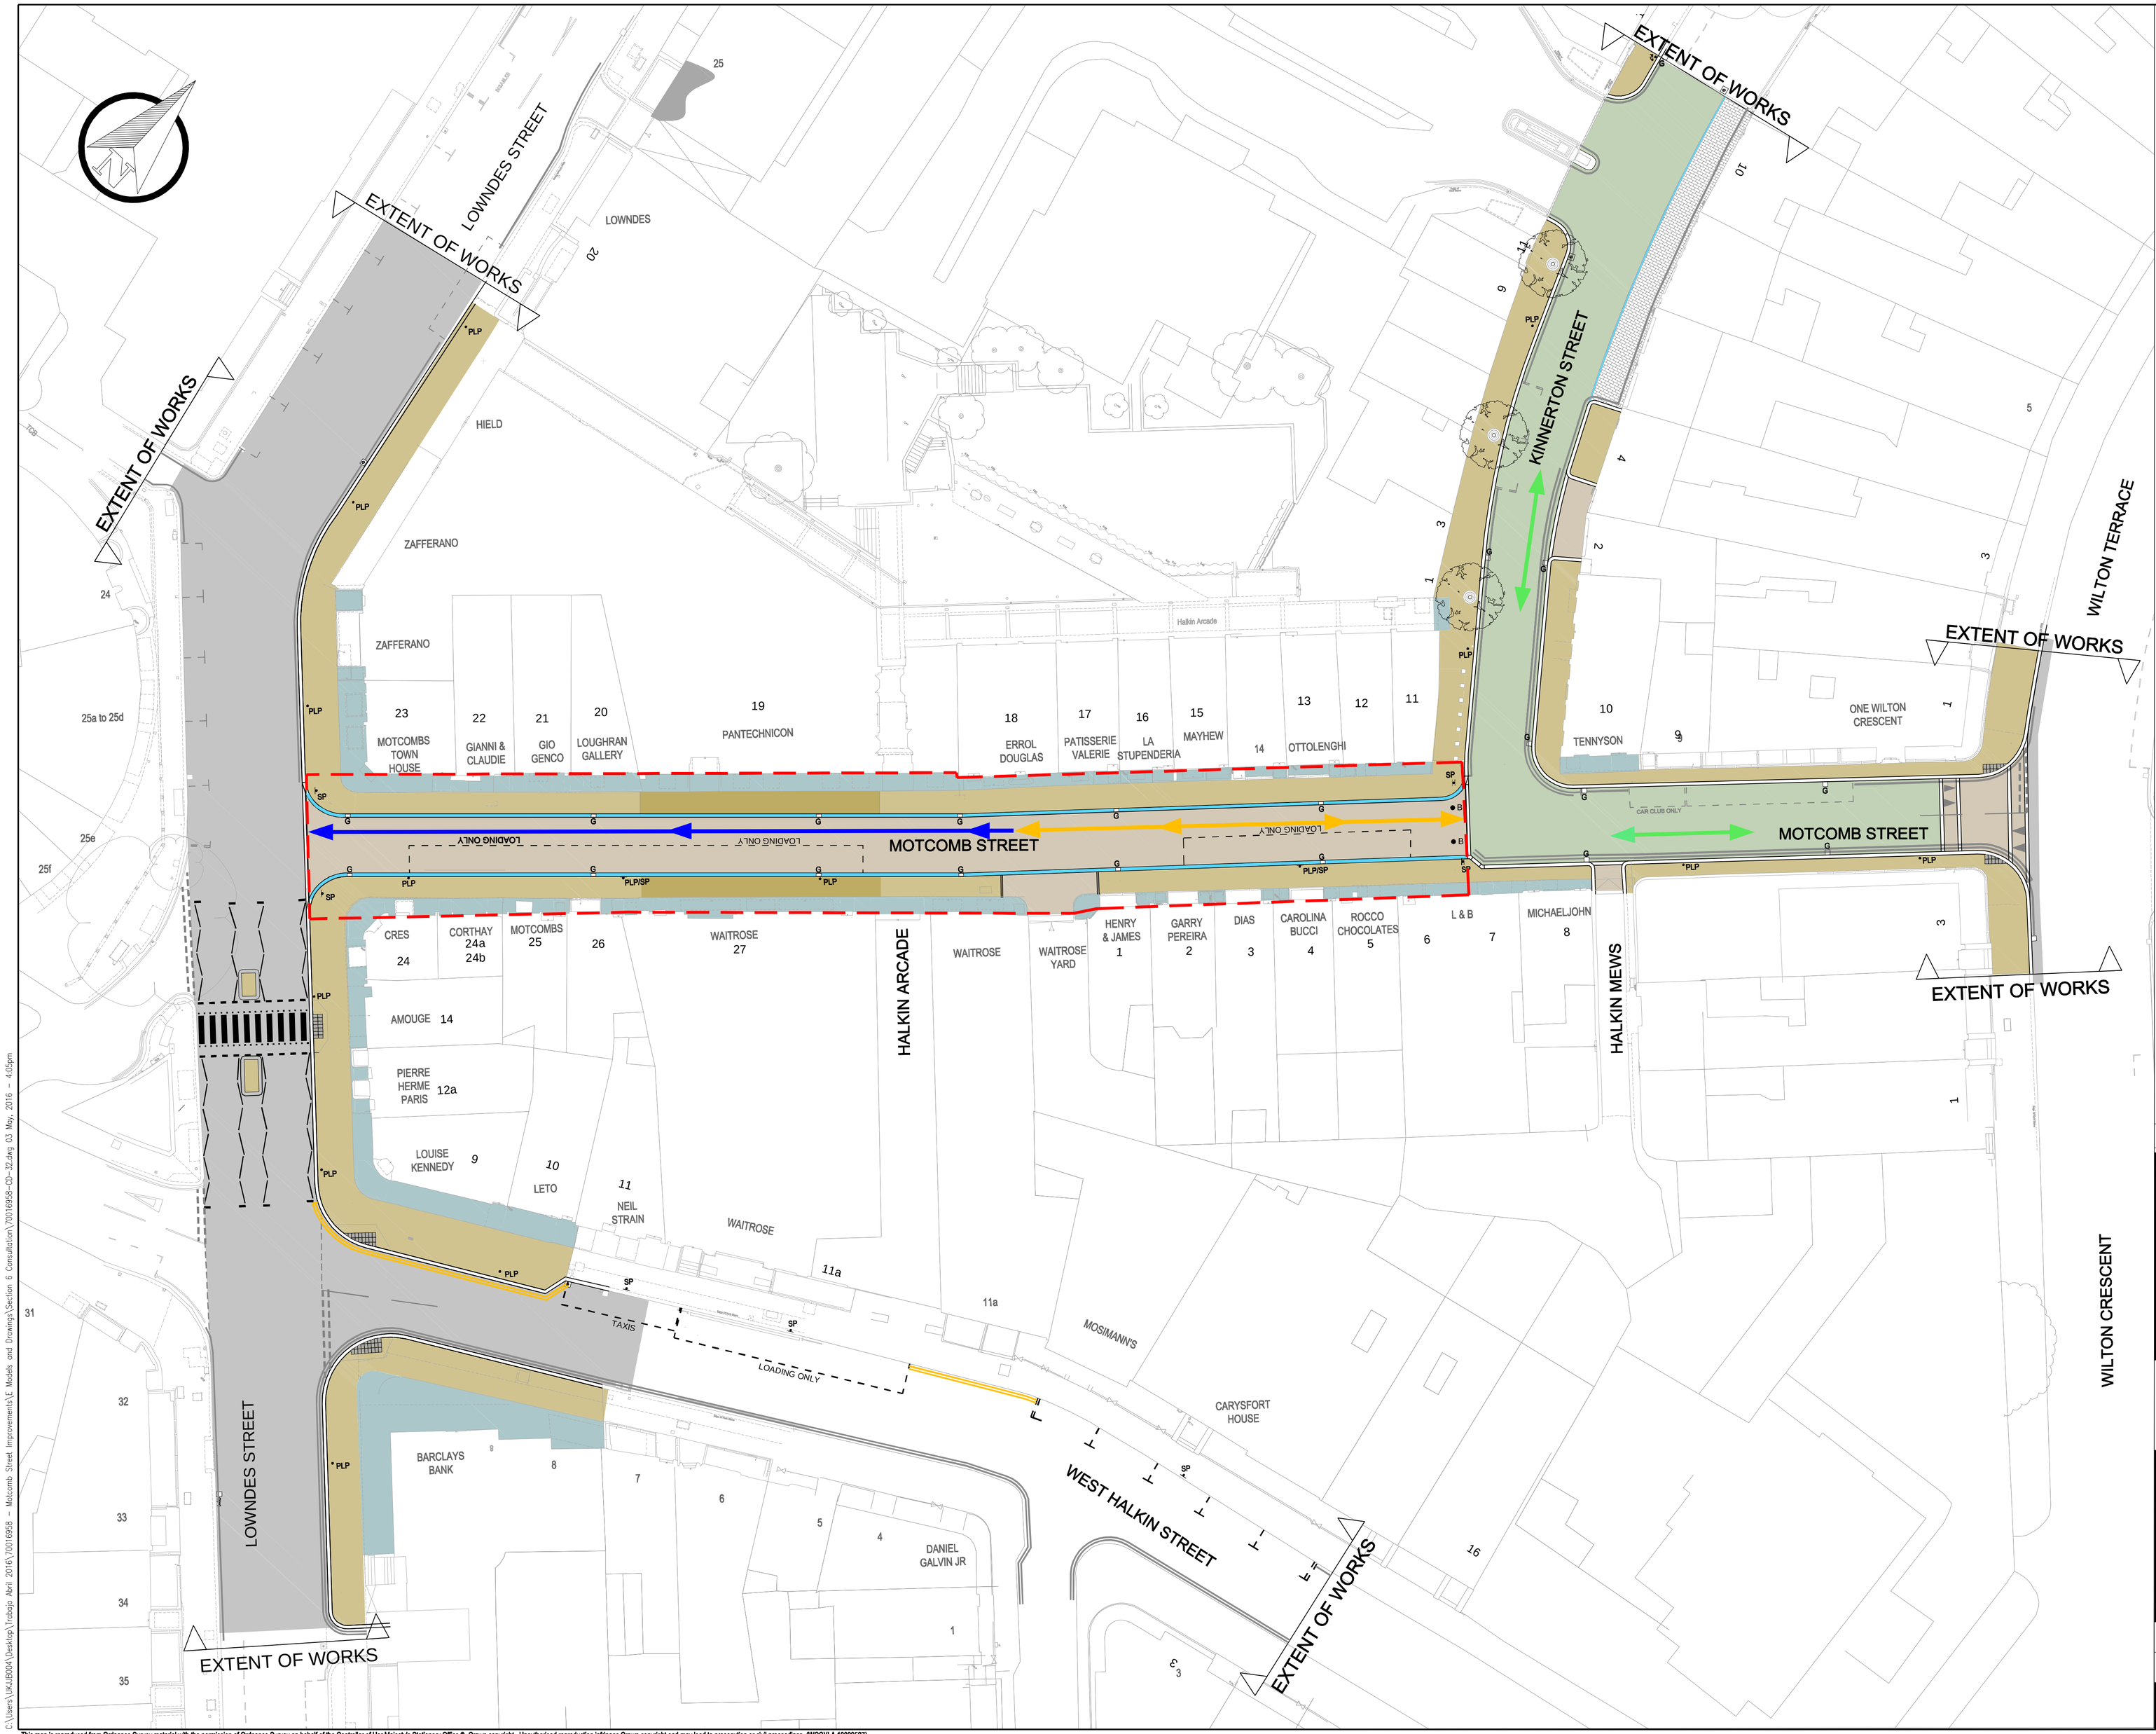

KEY

- PROPOSED 900 X RANDOM YORKSTONE PAVING SLABS
- PROPOSED 600 X RANDOM YORKSTONE PAVING SLABS
- PROPOSED RAISED CARRIAGEWAY TO BE PAVED IN 250x150x150mm GRANITE SETTS -TRI COULOUR BUFF MIX
- PROPOSED 250x150x150mm GRANITE SETTS -TRI COLOUR GREEN MIX
- PROPOSED CARRIAGEWAY SURFACING IN ASPHALT
- EXISTING PRIVATE FORECOURTS
- PROPOSED HISTORIC SETTS/COBBLES
- PROPOSED 300x200mm GRANITE KERB
- PROPOSED GRANITE CHANNEL
- PROPOSED TREE AND TREE PIT
- PROPOSED TACTILE PAVING
- G PROPOSED GULLY
- PLP PROPOSED LAMP COLUMN
- SP PROPOSED SIGN POST
- B PROPOSED REMOVABLE BOLLARD -TO BE REMOVED BETWEEN MID-NIGHT AND NOON
- EXISTING ROAD MARKINGS
- PROPOSED ROAD MARKINGS

PROPOSED TRAFFIC MANAGEMENT CHANGES ALONG MOTCOMB STREET:

MOTCOMB STREET WEST
- ONE-WAY SOUTH-WESBOUND MOVEMENT MAINTAINED.
- "NOON-MIDNIGHT"STREET CLOSURE INTRODUCED THROUGH PEDESTRIAN ZONE SIGNAGE.

MOTCOMB STREET MID-SECTION
- ACCESS FOR AUTHORISED VEHICLES TO BE RETAINED BETWEEN NOON AND MID-NIGHT.
- TWO-WAY MOVEMENT POSSIBLE FOR AUTHORISED VEHICLES

MOTCOMB STREET EAST
- NO CHANGES FROM EXISTING TWO-WAY WORKING.

PEDESTRIAN ZONE(PZ)-NO WAITING /NO LOADING AT ANY TIME EXCEPT IN DESIGNATED BAYS (NO DOUBLE YELLOW LINES ARE REQUIRED WITHIN PZ).

REV	DATE	BY	DESCRIPTION	CHK	APD
B	3.05.16	DFM	DYL ADDED ON WEST HALKIN STREET	APD	JB
A	13.04.16	DFM	INITAL ISSUE	JB	JK

DRAWING STATUS: CONSULTATION

CONWAY great people · great work

WSP | PARSONS BRINCKERHOFF

25 Mandela Way, London, SE1 5SZ
www.flmconway.co.uk www.wspgroup.com

CLIENT: City of Westminster

PROJECT: MOTCOMB STREET IMPROVEMENTS

TITLE: PUBLIC REALM IMPROVEMENTS CONSULTATION PLAN

SCALE @ A1	DATE	DESIGN/DRAWN	CHECKED	APPROVED	SHEET
N.T.S	03.05.16	DFM	JB	JB	A1

JOB No.	FMC PROJECT No.	BRIEF/DSB No.
70016958	WWESA1595	BR22973

DRAWING No. 70016958-CD-01 REV. B

This map is reproduced from Ordnance Survey material with the permission of Ordnance Survey on behalf of the Controller of Her Majesty's Stationery Office © Crown copyright. Unauthorised reproduction infringes Crown copyright and may lead to prosecution or civil proceedings. (WCC)(LA 10009597)

C:\Users\JKJB0041\Desktop\Tristjo Apr 2016\70016958 - Motcomb Street Improvements\E Models and Drawings\Section 6 Consultation\70016958-CD-32.dwg 03 May, 2016 - 4:05pm